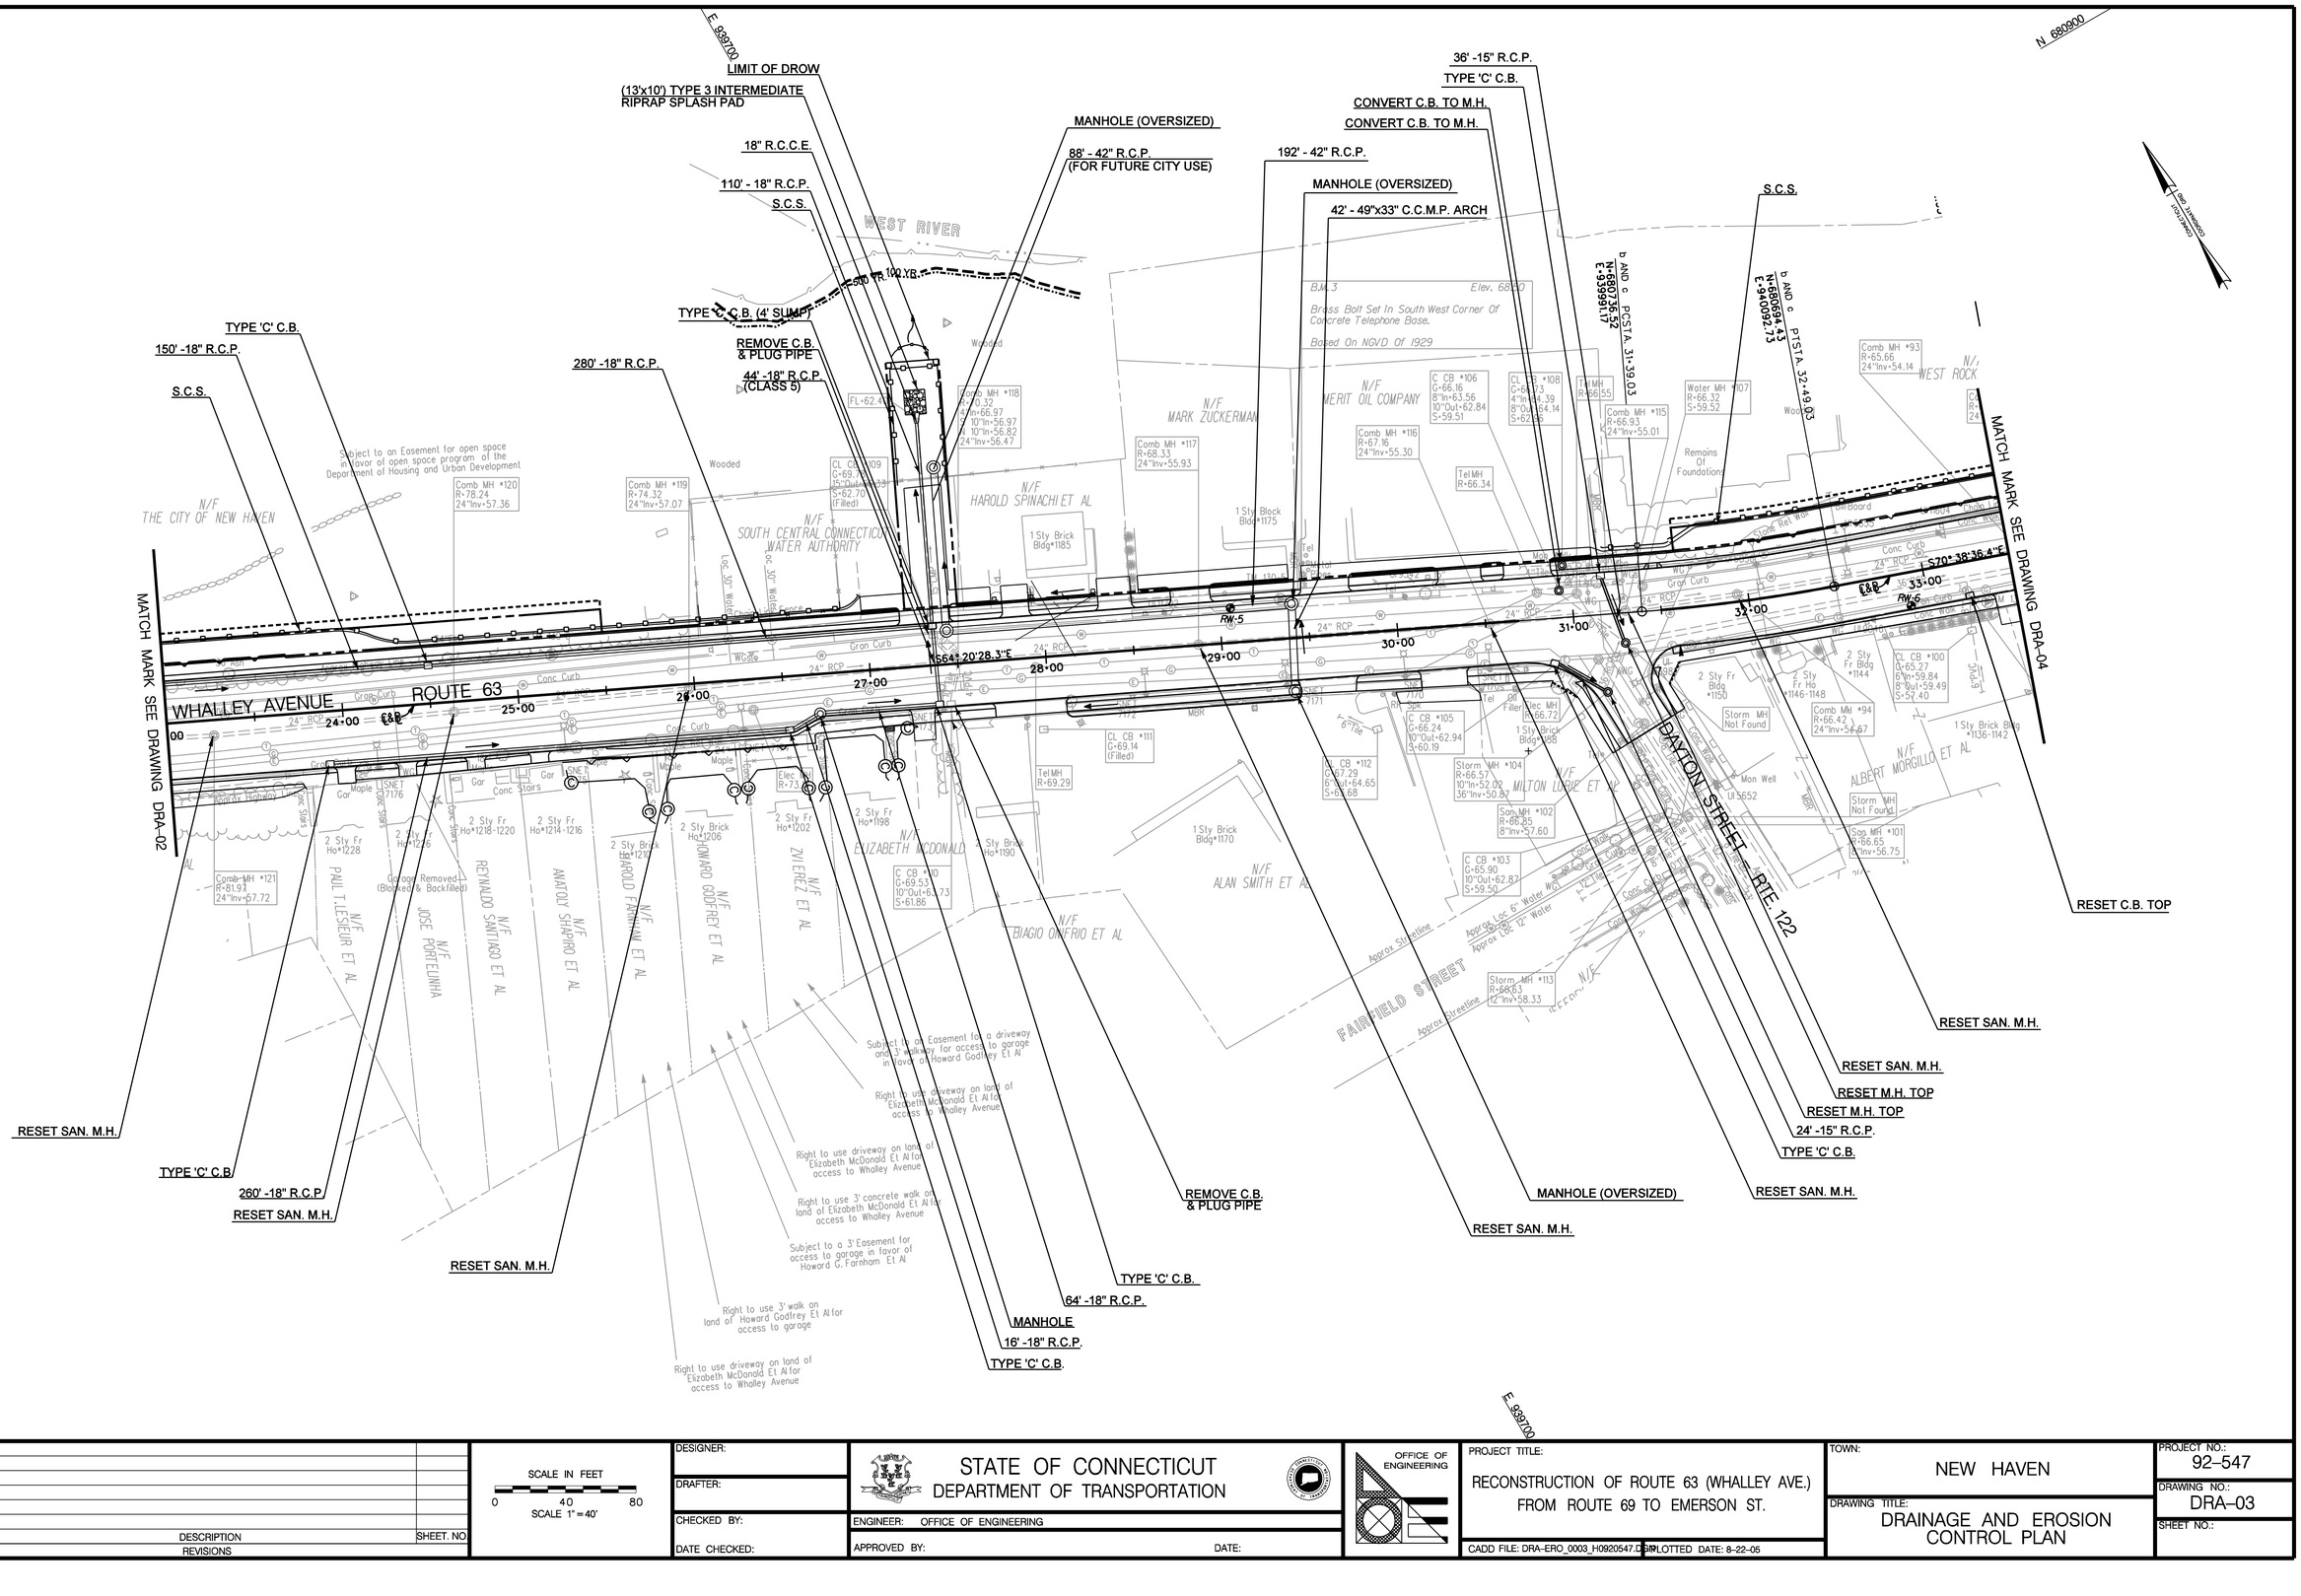

REV.	DATE	DESCRIPTION	SHEET. NO
		REVISIONS	

SCALE IN FEET
0 40 80
SCALE 1" = 40'

DESIGNER:
DRAFTER:
CHECKED BY:
DATE CHECKED:

STATE OF CONNECTICUT
DEPARTMENT OF TRANSPORTATION

ENGINEER: OFFICE OF ENGINEERING
APPROVED BY: DATE:

OFFICE OF ENGINEERING

PROJECT TITLE:
RECONSTRUCTION OF ROUTE 63 (WHALLEY AVE.) FROM ROUTE 69 TO EMERSON ST.

CADD FILE: DRA-ERO_0003_H0920547.DGN PLOTTED DATE: 8-22-05

TOWN: NEW HAVEN

DRAWING TITLE: DRAINAGE AND EROSION CONTROL PLAN

PROJECT NO.: 92-547
DRAWING NO.: DRA-03
SHEET NO.: